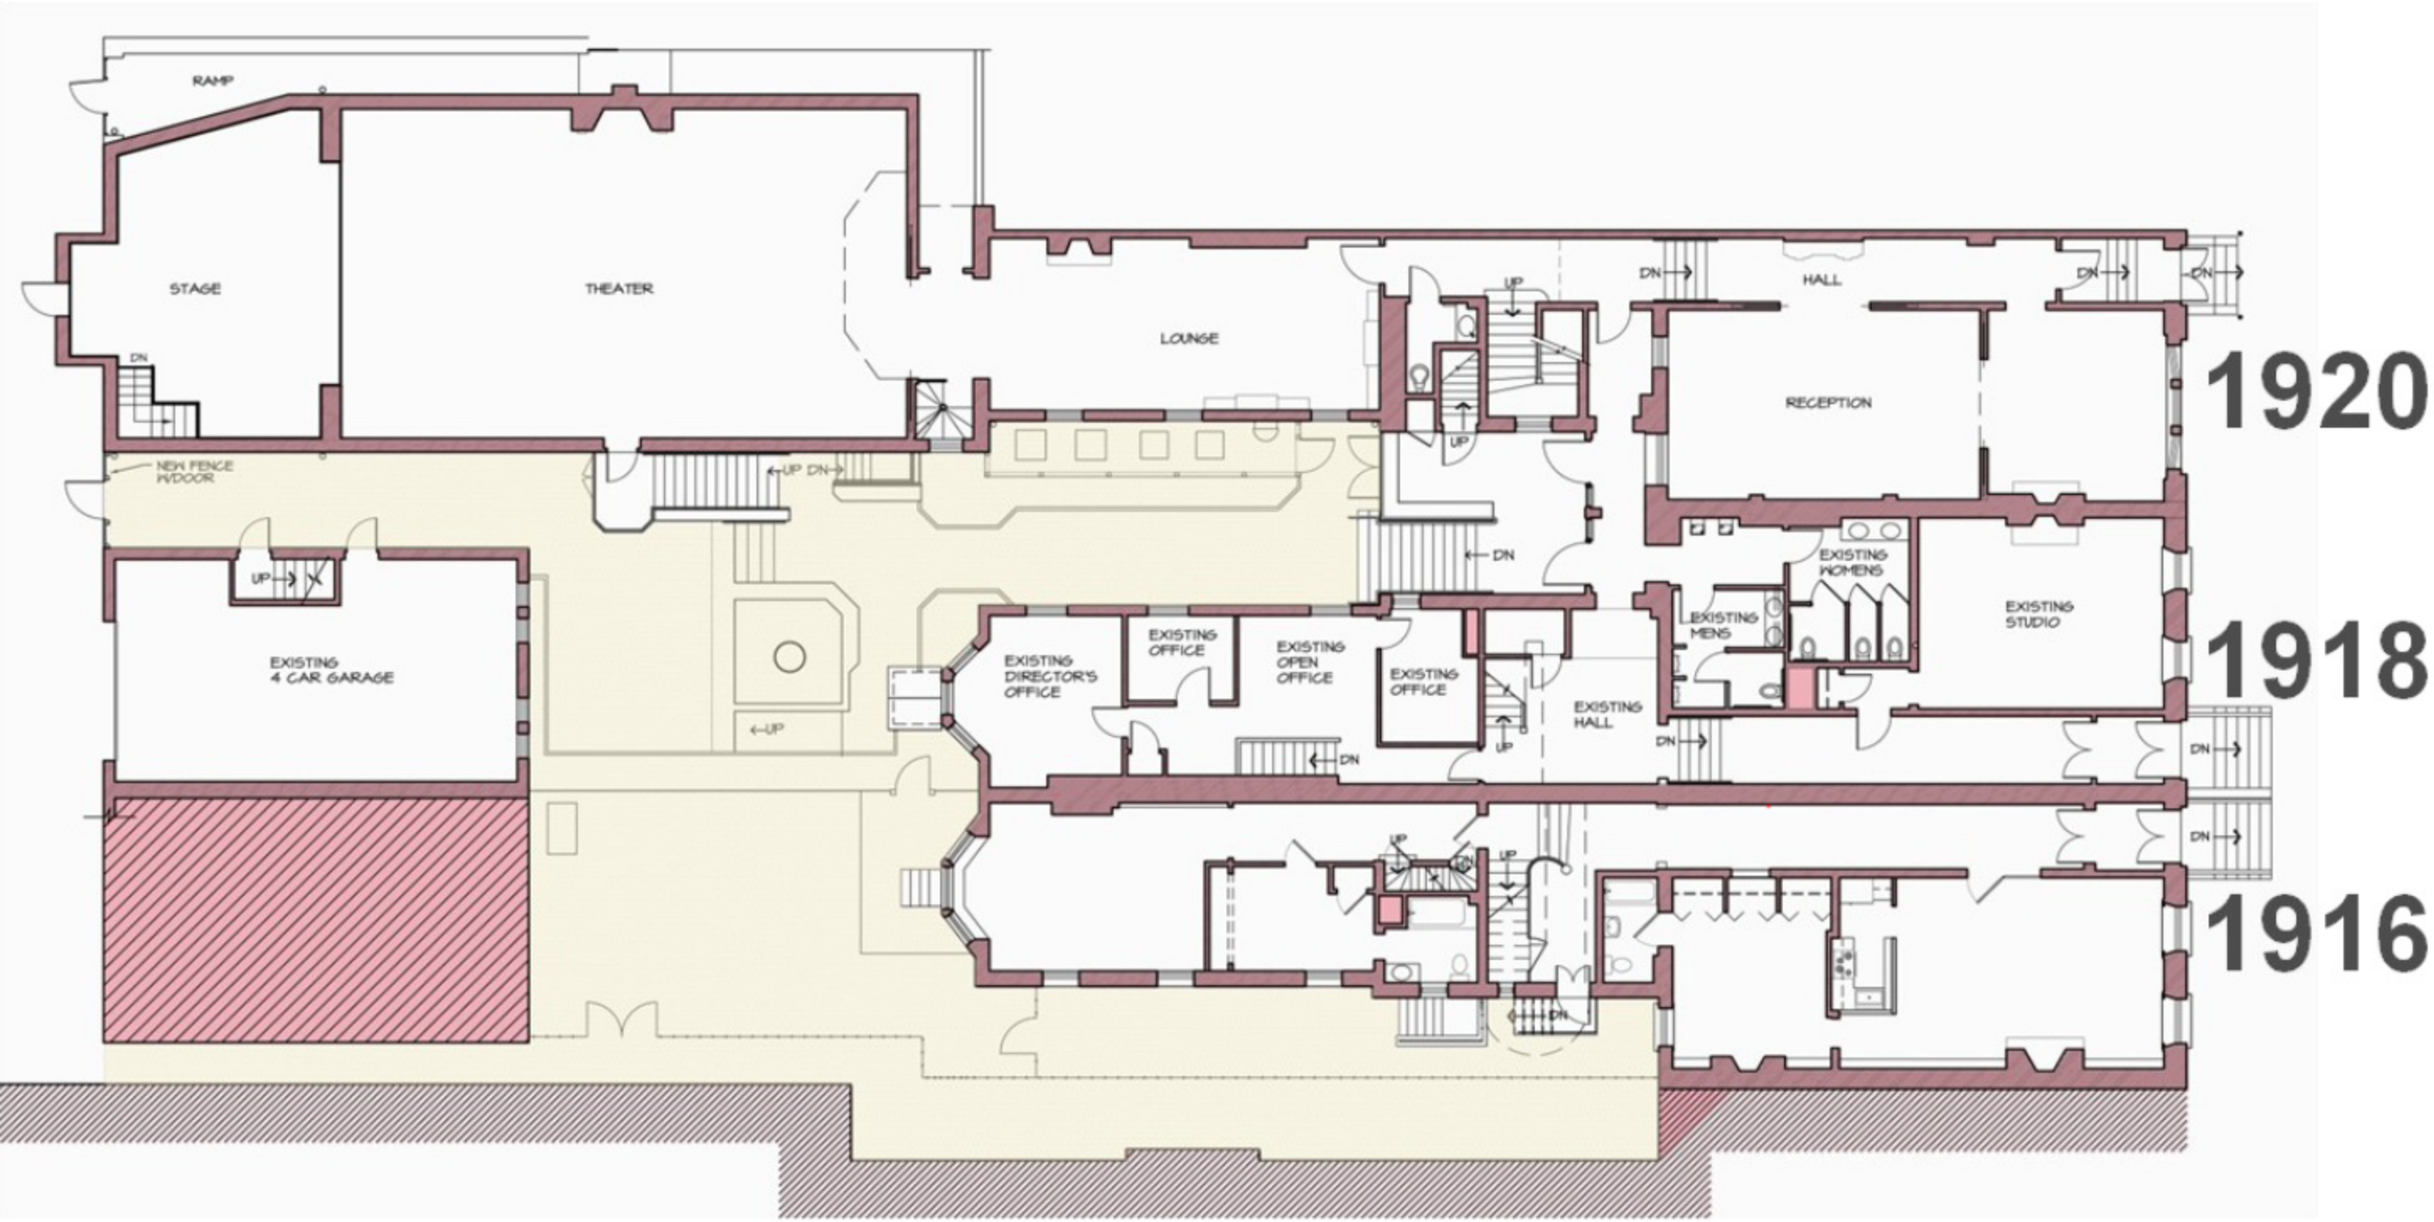
RAMP
STAGE
THEATER
LOUNGE
HALL
RECEPTION
NEW FENCE INDOOR
EXISTING 4 CAR GARAGE
EXISTING DIRECTOR'S OFFICE
EXISTING OFFICE
EXISTING OPEN OFFICE
EXISTING OFFICE
EXISTING HALL
EXISTING MENS
EXISTING WOMENS
EXISTING STUDIO
1920
1918
1916